DISTRICT	COUNTY	ROUTE	SECTION	SHEET
5-0	LEHIGH	0029	07B	9 OF 27
UPPER MILFORD TOWNSHIP				

REVISION NUMBER	REVISIONS	DATE	BY
1	ADDENDUM 1	6/13/19	MEKM

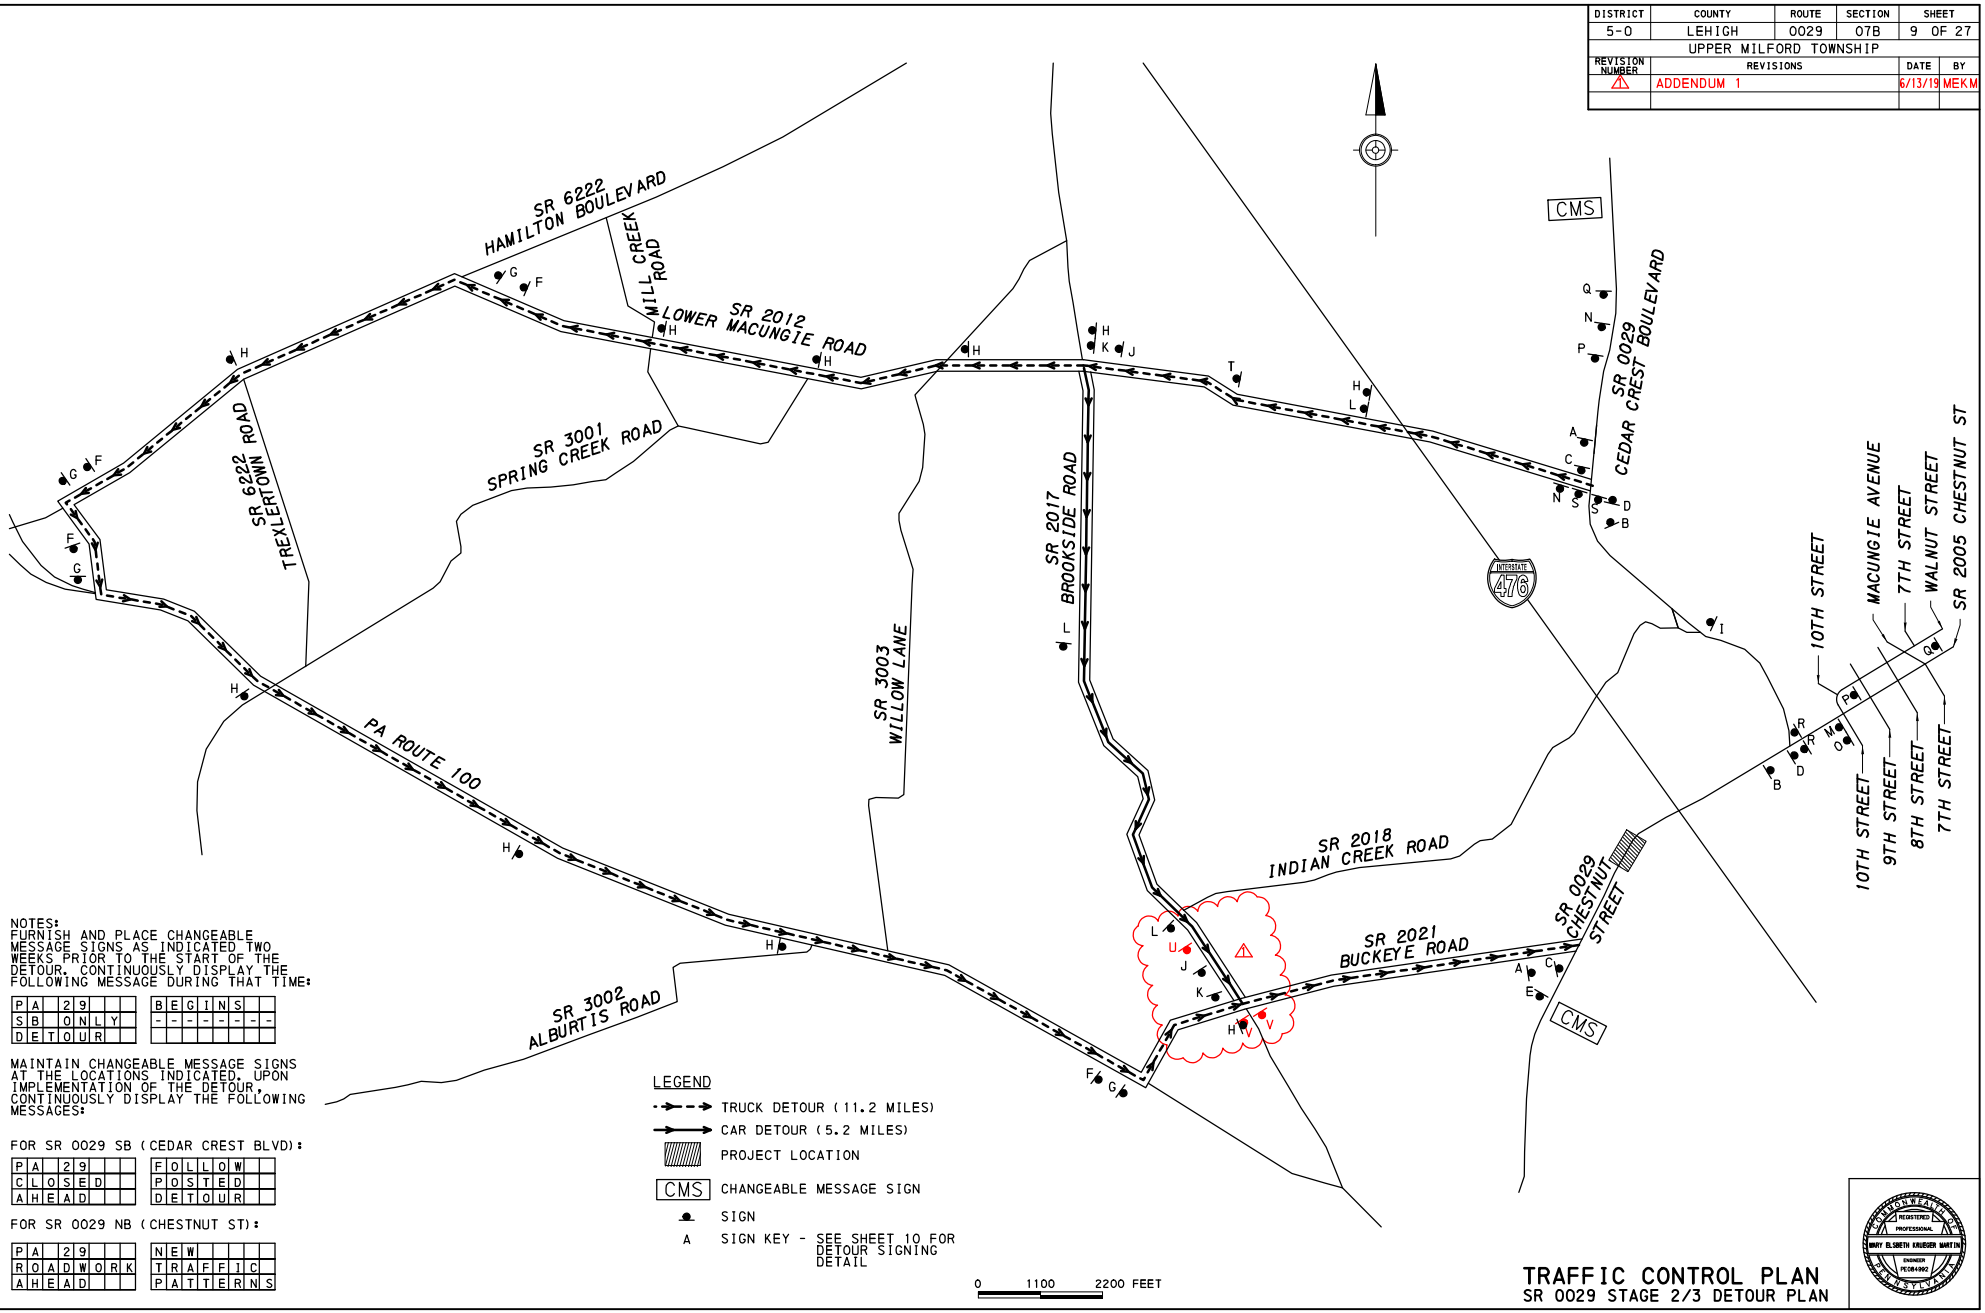

NOTES:
FURNISH AND PLACE CHANGEABLE MESSAGE SIGNS AS INDICATED TWO WEEKS PRIOR TO THE START OF THE DETOUR. CONTINUOUSLY DISPLAY THE FOLLOWING MESSAGE DURING THAT TIME:

PA 29	BEGINS
SB ONLY	
DETOUR	

MAINTAIN CHANGEABLE MESSAGE SIGNS AT THE LOCATIONS INDICATED. UPON IMPLEMENTATION OF THE DETOUR, CONTINUOUSLY DISPLAY THE FOLLOWING MESSAGES:

FOR SR 0029 SB (CEDAR CREST BLVD):

PA 29	FOLLOW
CLOSED	POSTED
AHEAD	DETOUR

FOR SR 0029 NB (CHESTNUT ST):

PA 29	NEW
ROADWORK	TRAFFIC
AHEAD	PATTERNS

LEGEND

- TRUCK DETOUR (11.2 MILES)
- CAR DETOUR (5.2 MILES)
- PROJECT LOCATION
- CMS CHANGEABLE MESSAGE SIGN
- SIGN
- A SIGN KEY - SEE SHEET 10 FOR DETOUR SIGNING DETAIL

0 1100 2200 FEET

TRAFFIC CONTROL PLAN
SR 0029 STAGE 2/3 DETOUR PLAN

COMMONWEALTH OF PENNSYLVANIA REGISTERED PROFESSIONAL MARY ELISBETH KRUEGER MARTIN ENGINEER PE084992

\\Conshohocken\Conshohocken\Projects\Transportation\ydt\21387690\CADD\Civil\plan\mp\SR0029_MPT_Detours.dgn
10:50:16 AM
3/6/2019
Seemayu2

DISTRICT	COUNTY	ROUTE	SECTION	SHEET
5-0	LEHIGH	0029	07B	10 OF 27
UPPER MILFORD TOWNSHIP				

REVISION NUMBER	REVISIONS	DATE	BY
1	ADDENDUM 1	6/13/19	MEKM

A

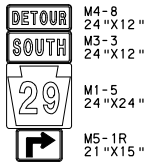

M4-8 24"X12"
M3-3 24"X12"
M1-5 24"X24"
M5-1R 21"X15"

B

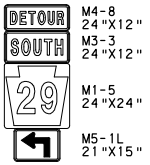

M4-8 24"X12"
M3-3 24"X12"
M1-5 24"X24"
M5-1L 21"X15"

C

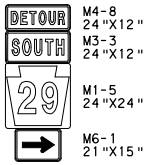

M4-8 24"X12"
M3-3 24"X12"
M1-5 24"X24"
M6-1 21"X15"

D

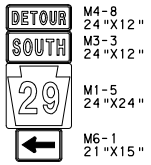

M4-8 24"X12"
M3-3 24"X12"
M1-5 24"X24"
M6-1 21"X15"

E

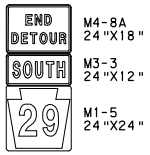

M4-8A 24"X18"
M3-3 24"X12"
M1-5 24"X24"

F

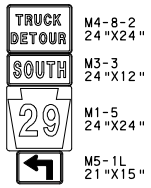

M4-8-2 24"X24"
M3-3 24"X12"
M1-5 24"X24"
M5-1L 21"X15"

G

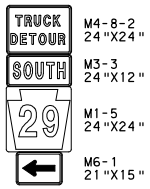

M4-8-2 24"X24"
M3-3 24"X12"
M1-5 24"X24"
M6-1 21"X15"

H

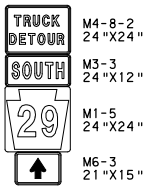

M4-8-2 24"X24"
M3-3 24"X12"
M1-5 24"X24"
M6-3 21"X15"

I

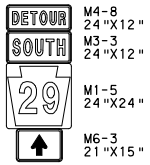

M4-8 24"X12"
M3-3 24"X12"
M1-5 24"X24"
M6-3 21"X15"

J

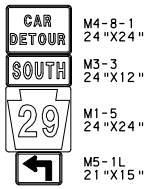

M4-8-1 24"X24"
M3-3 24"X12"
M1-5 24"X24"
M5-1L 21"X15"

K

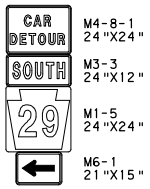

M4-8-1 24"X24"
M3-3 24"X12"
M1-5 24"X24"
M6-1 21"X15"

L

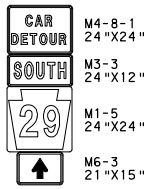

M4-8-1 24"X24"
M3-3 24"X12"
M1-5 24"X24"
M6-3 21"X15"

M*

W20-3A 48"X36"

*ALLEN ST
*AVICENNA HLTH

* FABRICATE AND INSTALL SIGNING FOR BUSINESSES PER PUB. 236 ON TYPE III BARRICADE

N*

W20-3A 48"X36"

*EMMAUS
*CHESTNUT ST

* FABRICATE AND INSTALL SIGNING FOR DESTINATIONS PER PUB. 236 ON TYPE III BARRICADE

O*

W20-3A 48"X36"

*E PENN STRG
*PREMIER CC
*D.A. STORTZ

* FABRICATE AND INSTALL SIGNING FOR DESTINATIONS PER PUB. 236 ON TYPE III BARRICADE

P

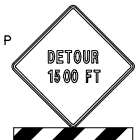

W20-2 36"X36"
W30-1-3

TYPE III BARRICADE

Q

W20-2 36"X36"
W30-1-4

TYPE III BARRICADE

R

TYPE B LIGHT (YELLOW)
R11-3A 60"X30"
M4-10R 48"X18"
TYPE III BARRICADE

S

M3-3 24"X12"
M1-5 24"X24"
TYPE B LIGHT (YELLOW)
R11-3A 60"X30"
M4-10R 48"X18"
TYPE III BARRICADE

T

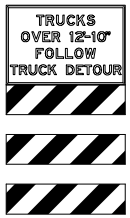

SP-04 72"X48"
TYPE III BARRICADE

U

SP-05 72"X36"
TYPE III BARRICADE

V

SP-06 60"X36"
TYPE III BARRICADE

S:\Projects\Transportation\pds\218769\CADD\Civil\plan\SR0029 MPT_Detour Signs.dgn
10:50:17 AM Sweeney2
3/6/2019

TRAFFIC CONTROL PLAN
DETOUR SIGN DETAILS

COMMONWEALTH OF PENNSYLVANIA
REGISTERED PROFESSIONAL
MARY ELISBETH KRUEGER MARTIN
ENGINEER
PE084992